
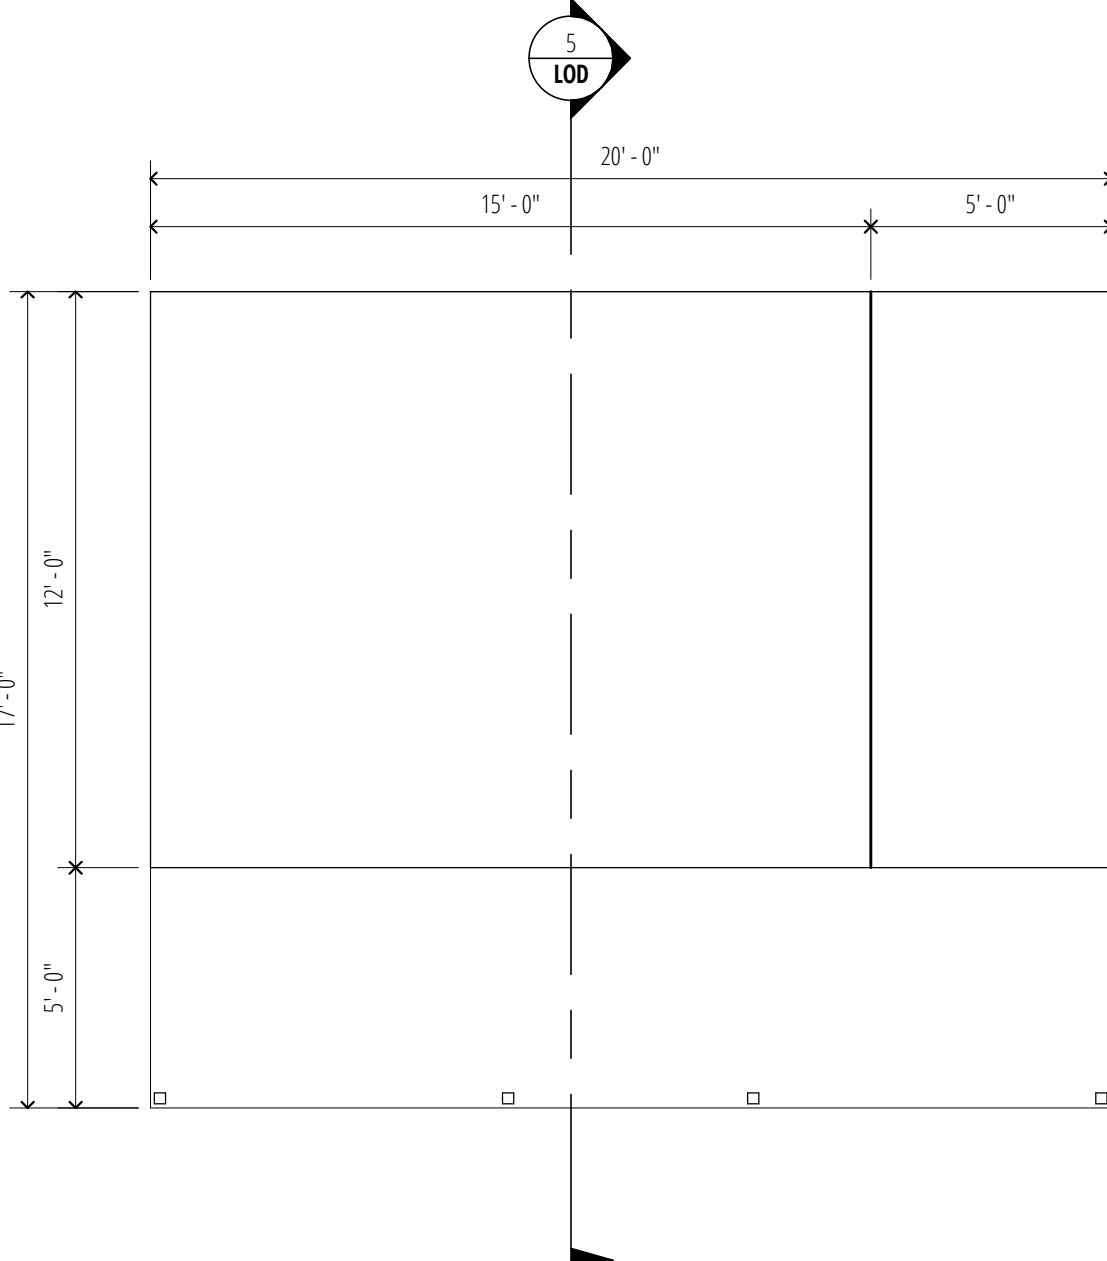
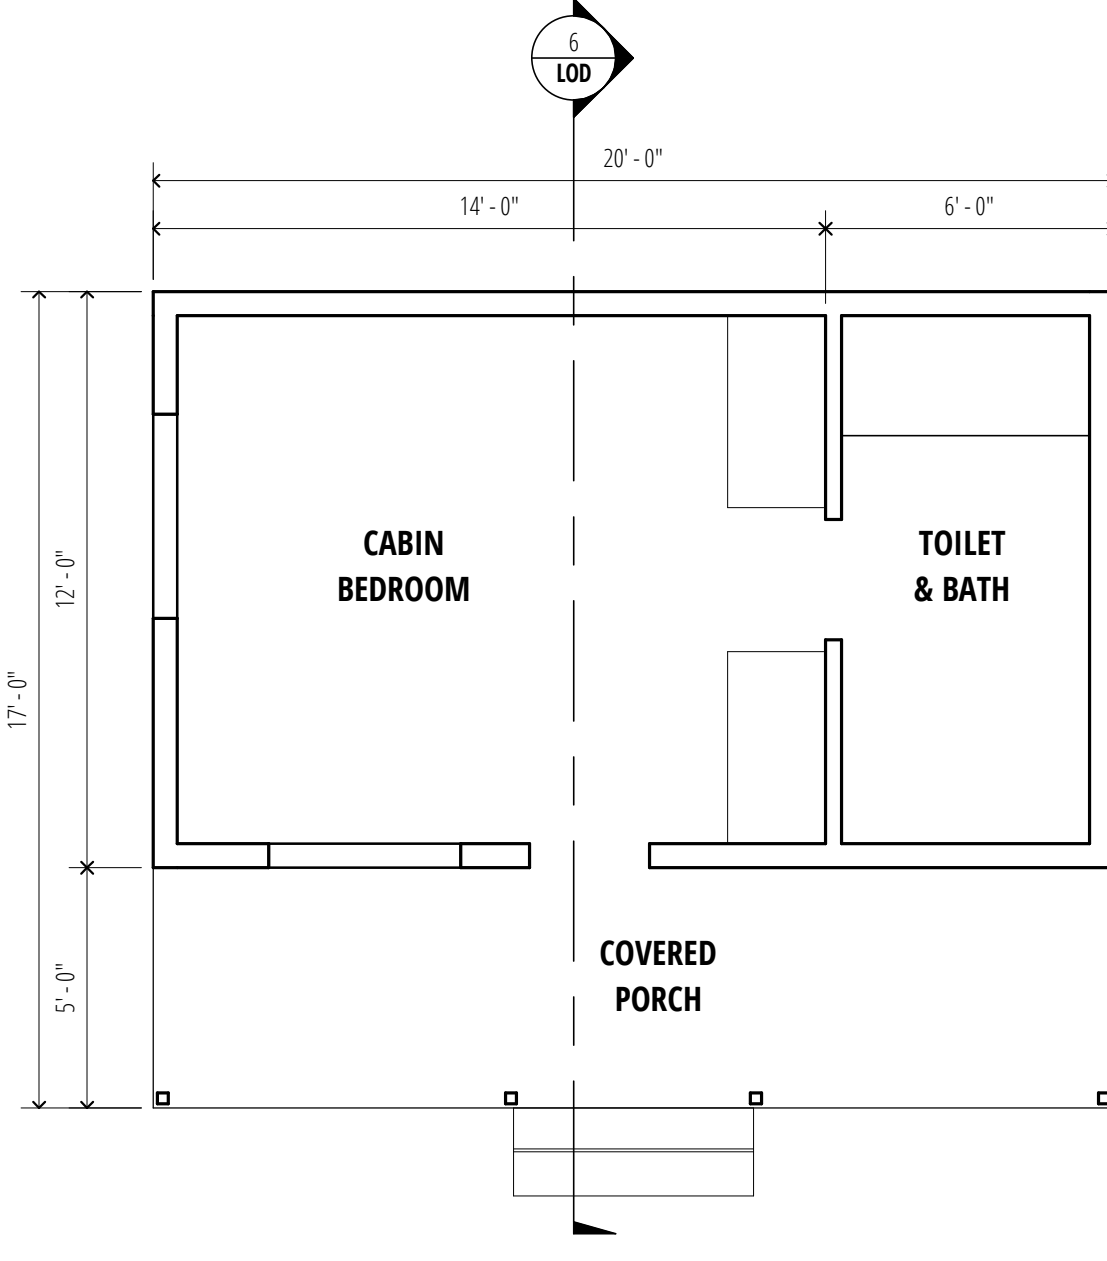
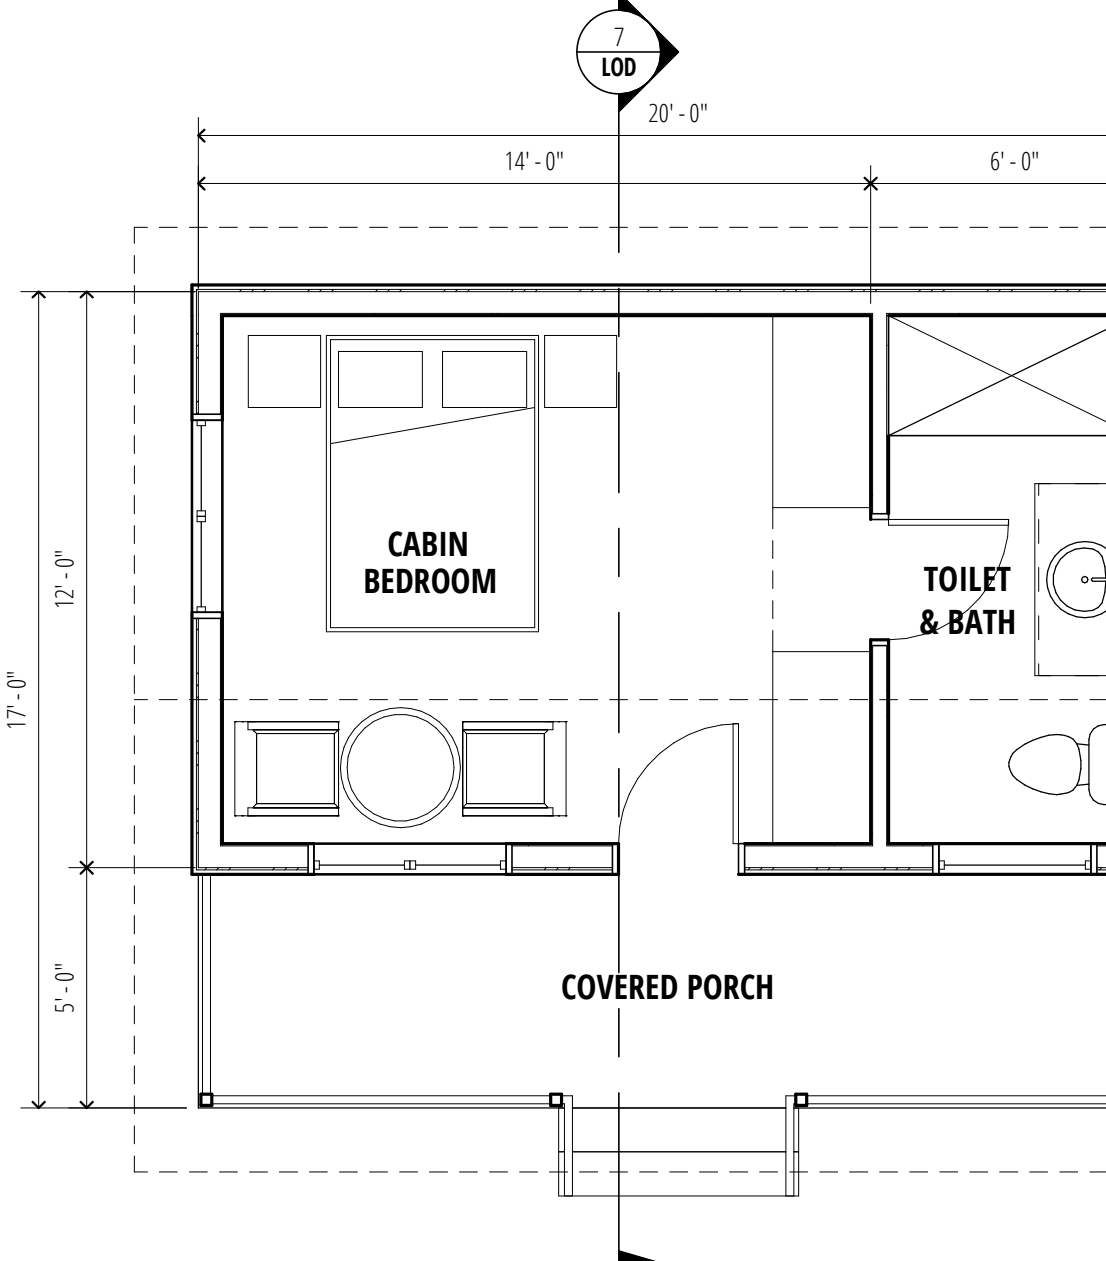
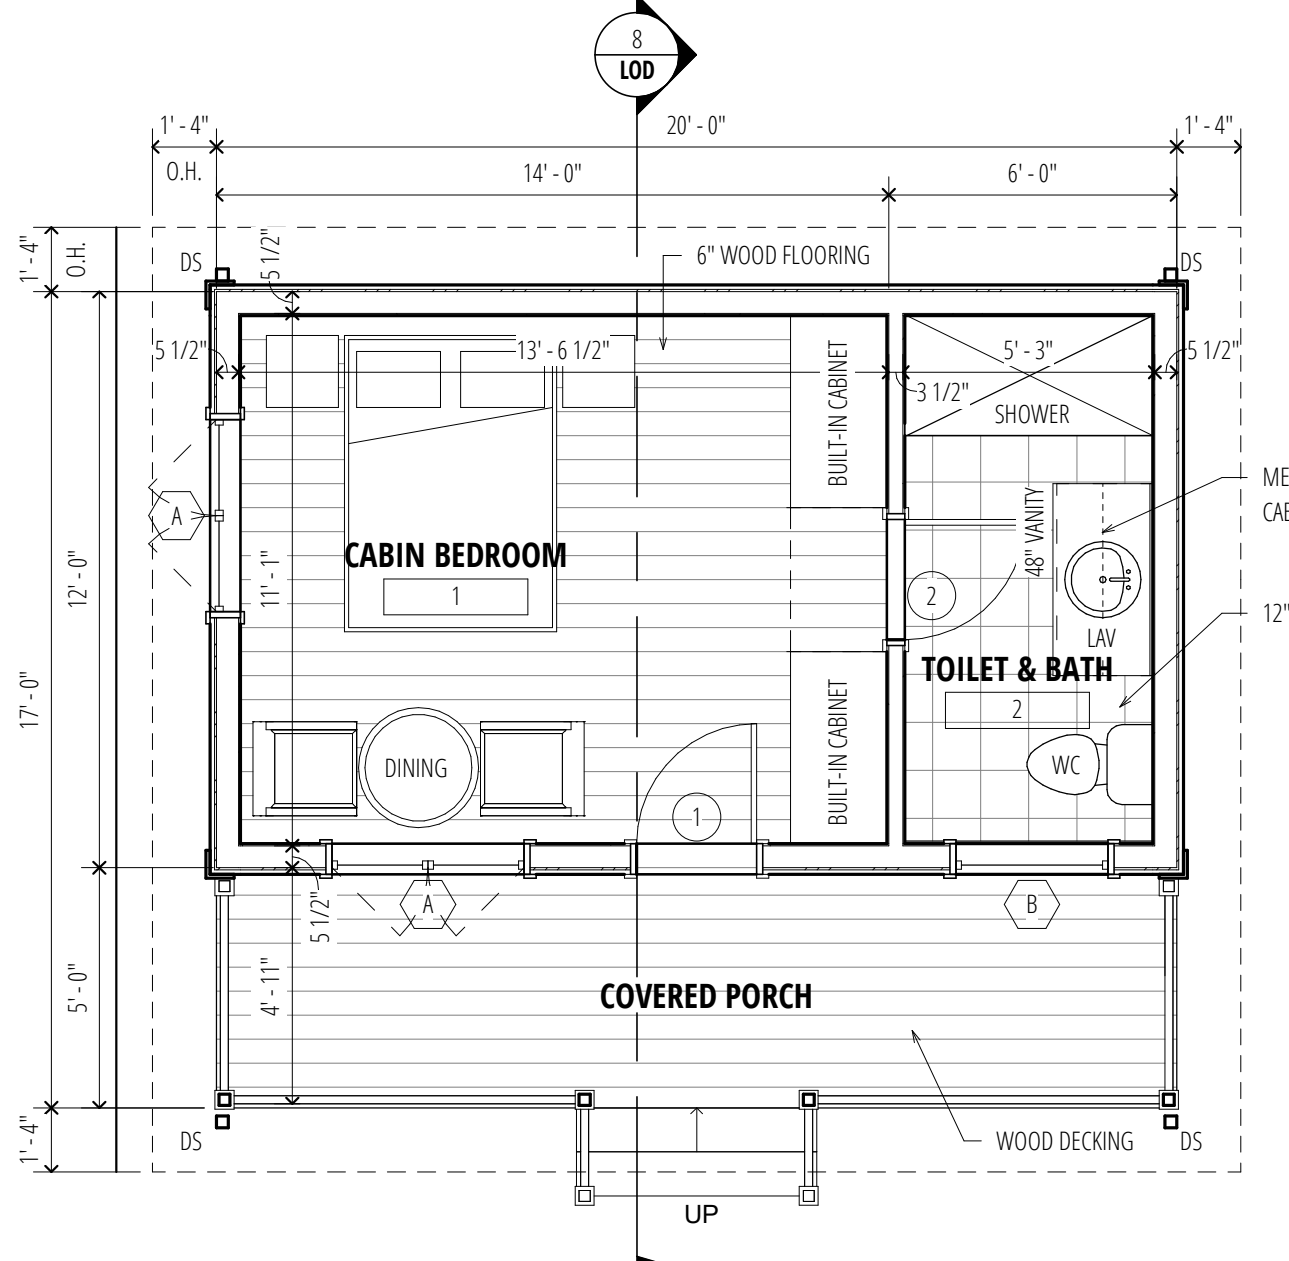
 
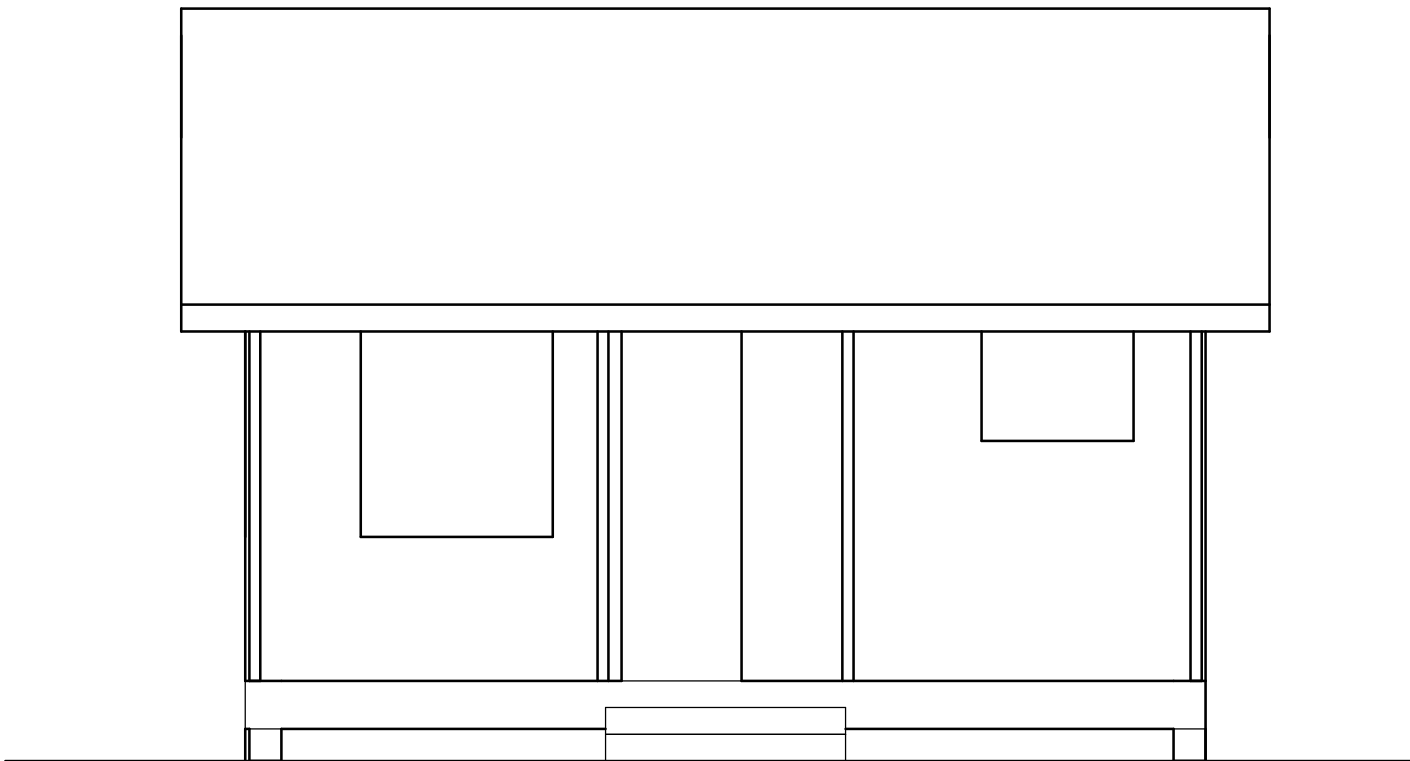
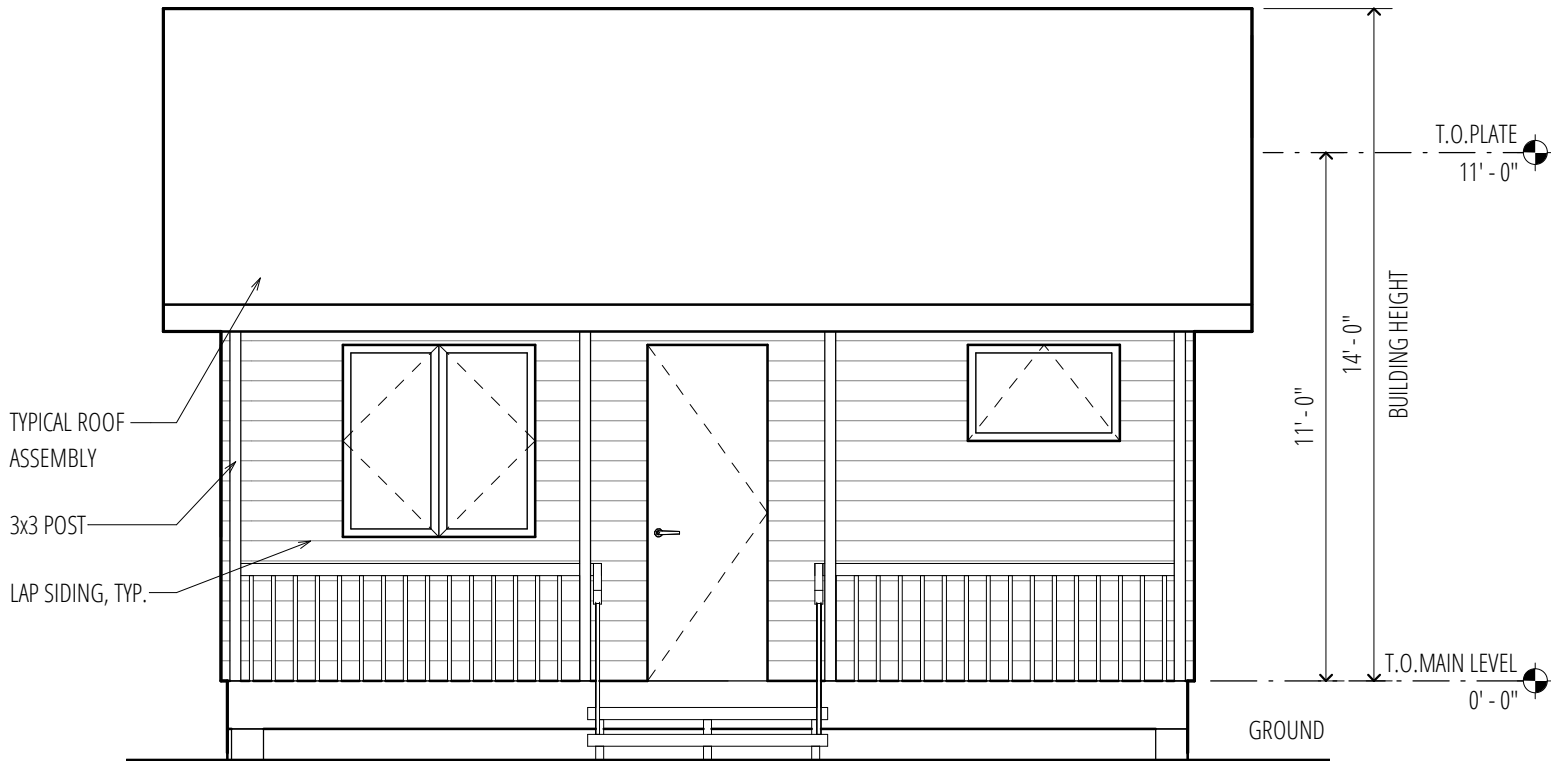
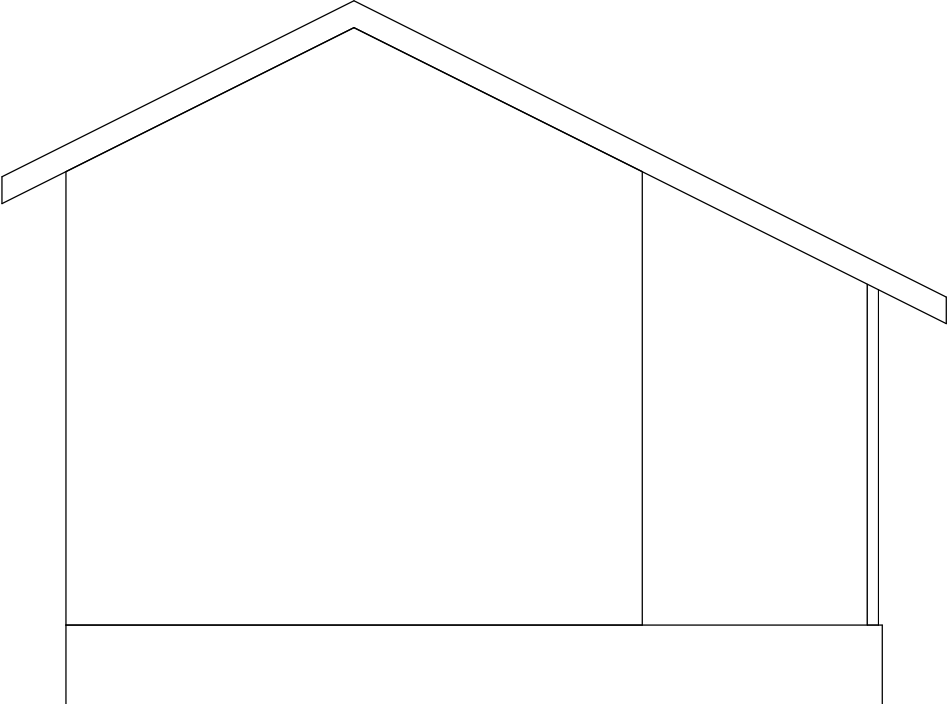
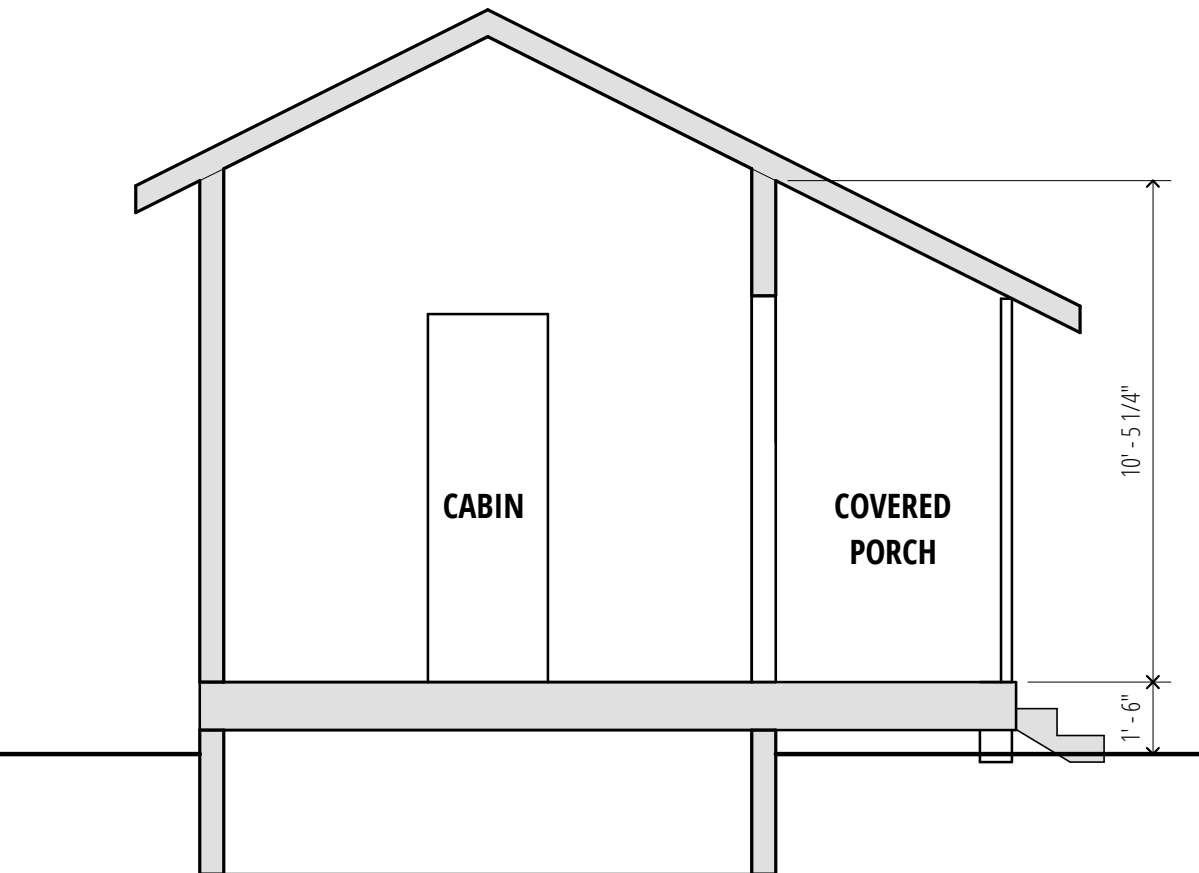
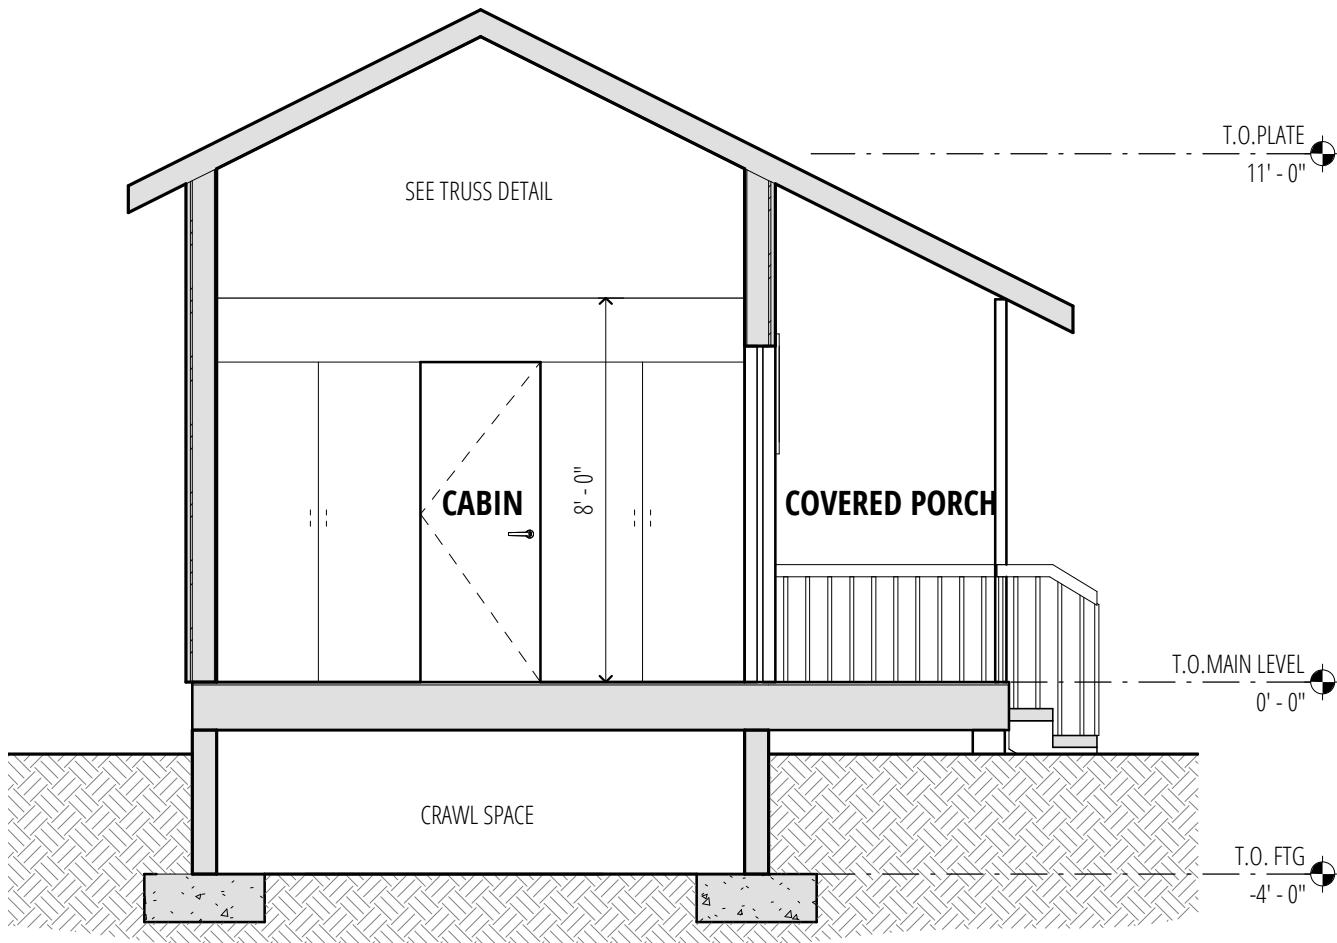
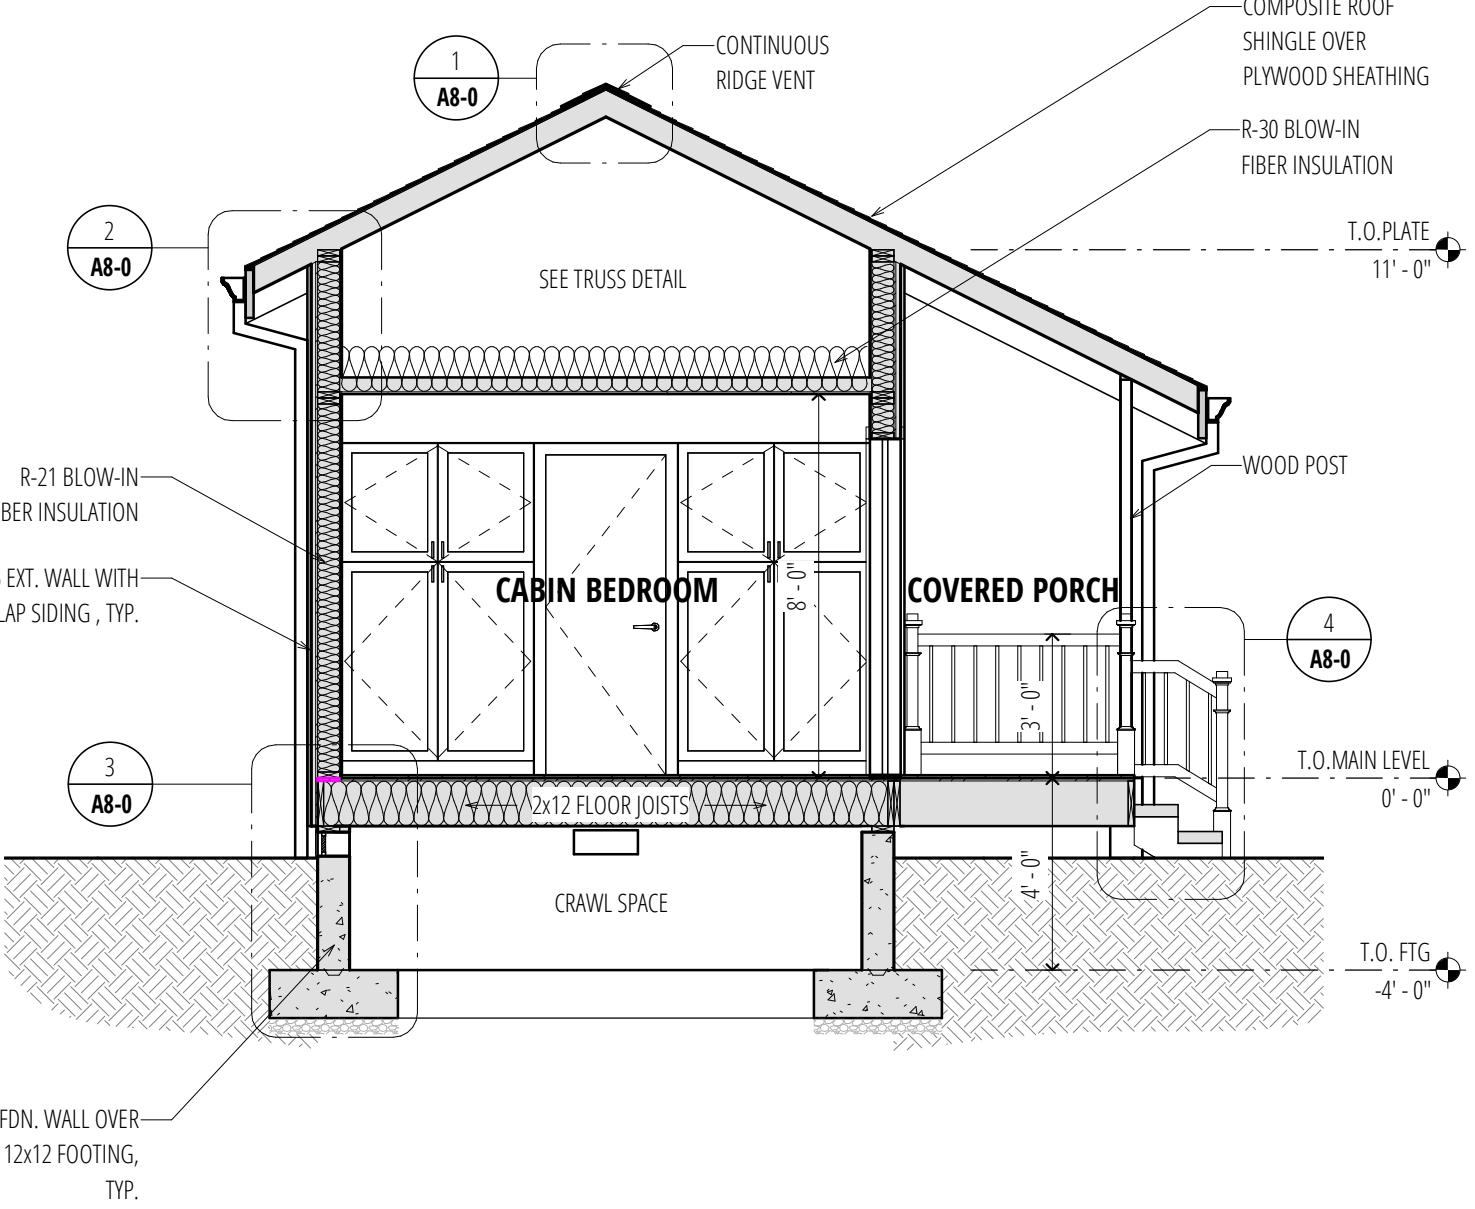
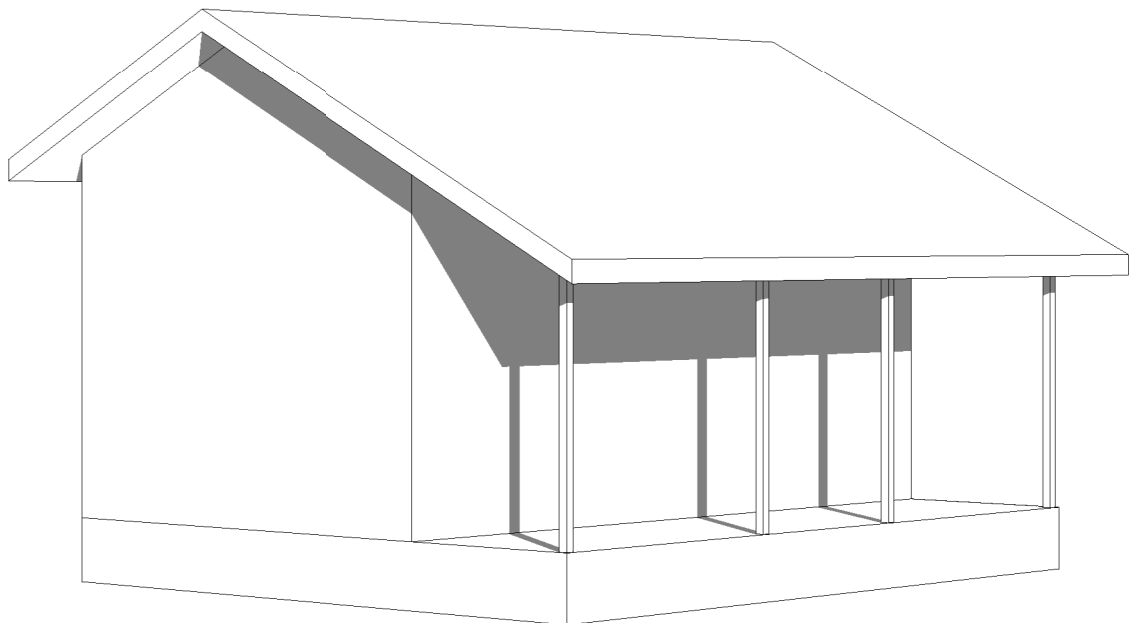
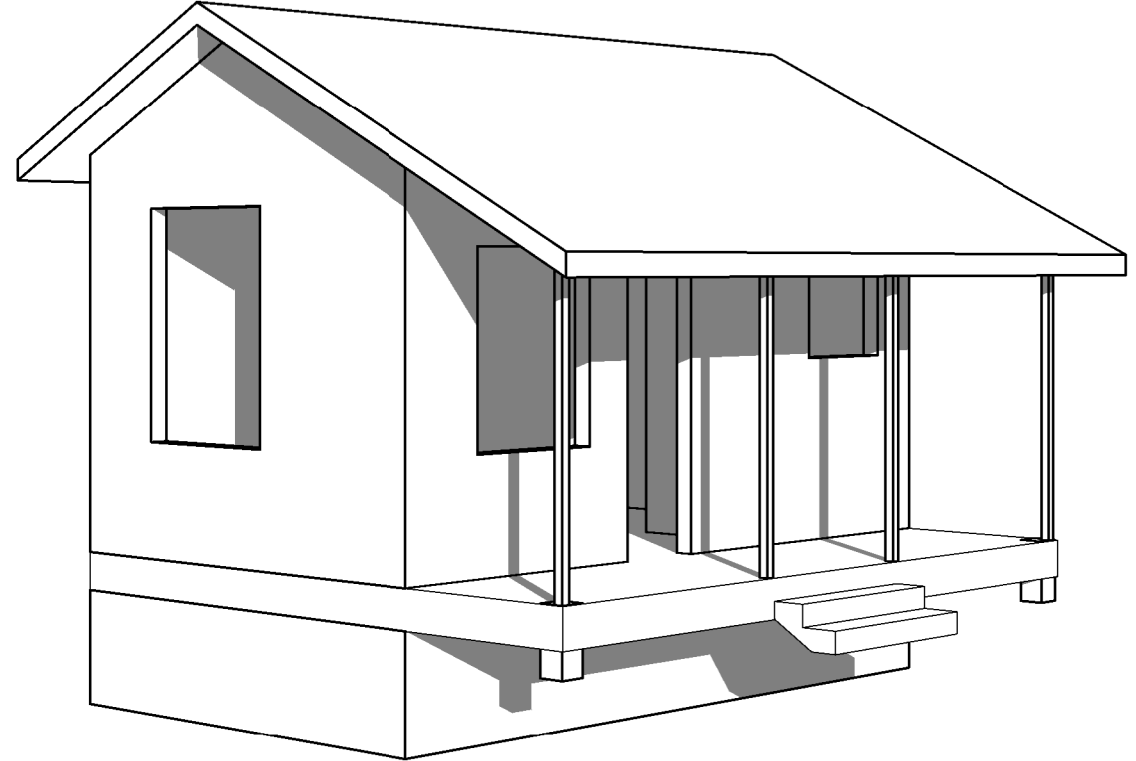
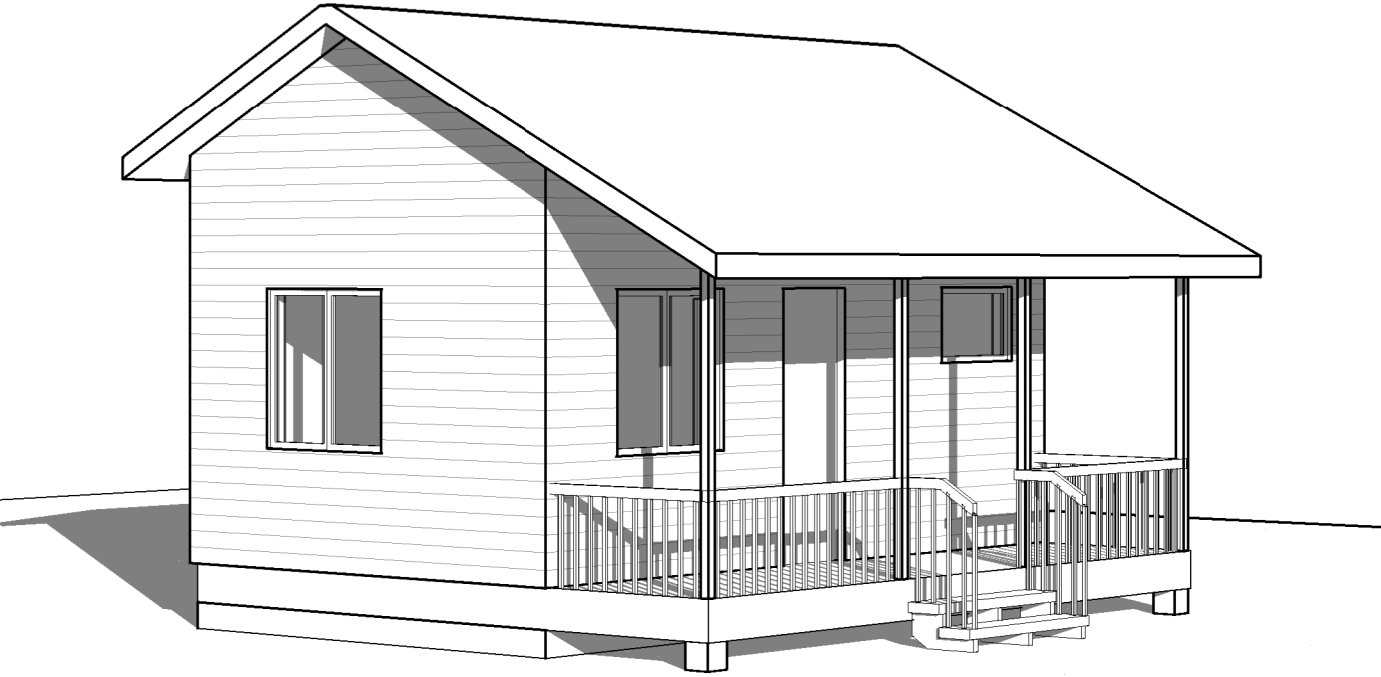
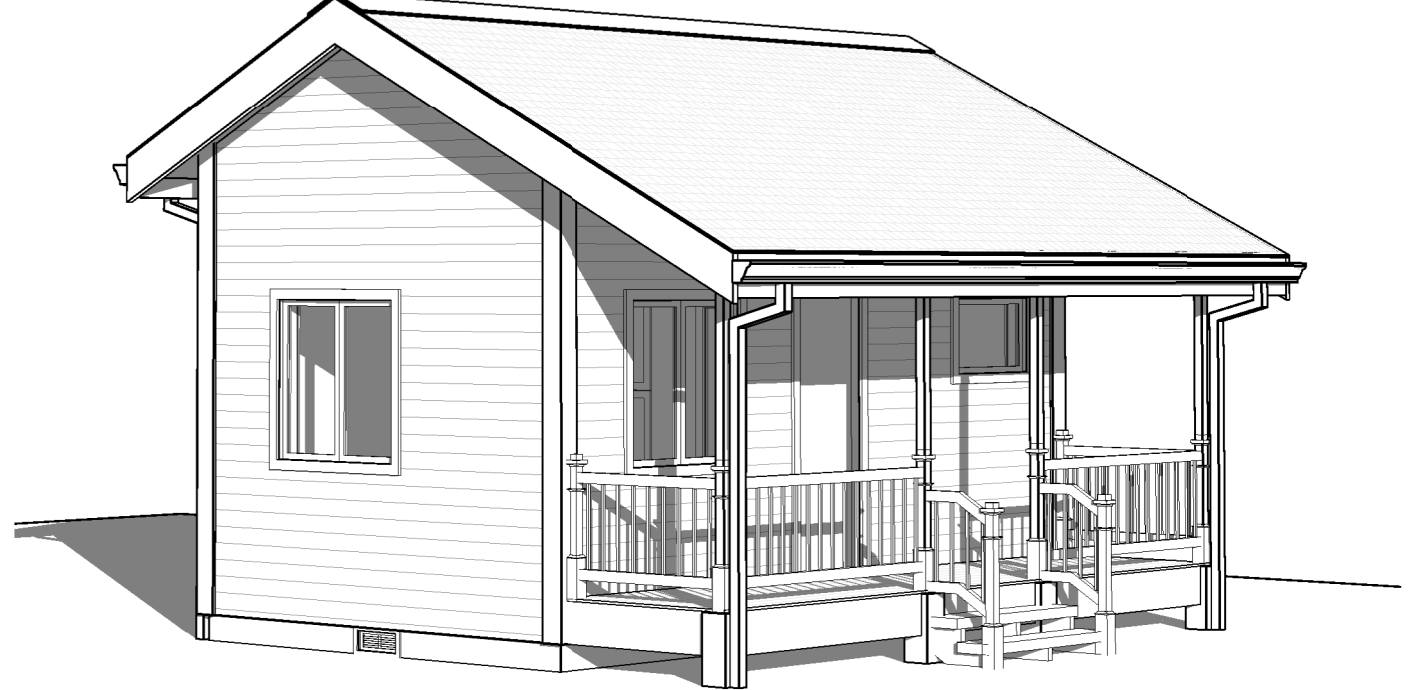


VIEW TYPES	LOD 100	LOD 200	LOD 300	LOD 350
FLOOR PLAN				
EXTERIOR ELEVATION				
BUILDING SECTION				
3D VIEW				

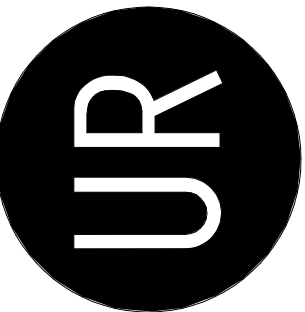

UR Studio, Inc. | 1-800-653-5650
1622 N. Williams Square, Bailey, VA
20066

0000 - DRAWING REFERENCE
LEVEL OF DEVELOPMENT

Drawn By: UR Studio
Date: 10/31/19
©2017 | This drawing and contents belong to UR Studio and/or its partners. Any reproduction is prohibited.

LOD